NOAA
R104

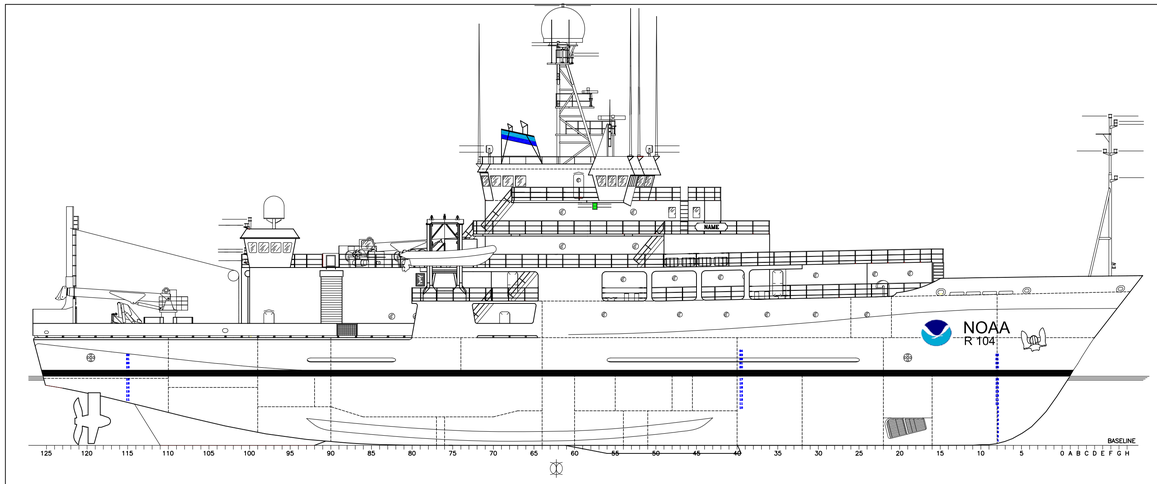

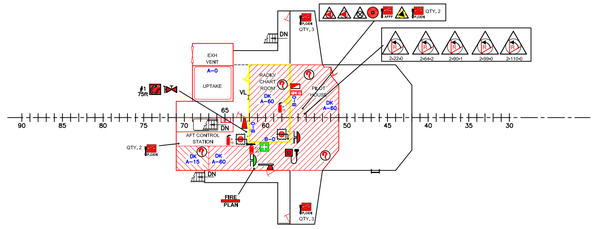

04 LEVEL

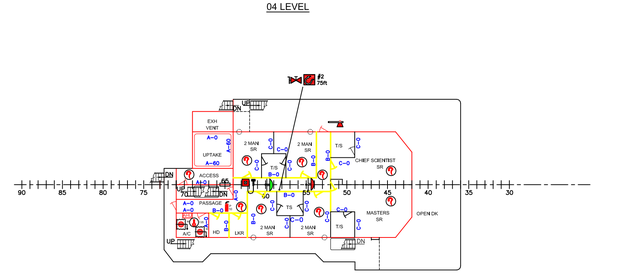

03 LEVEL

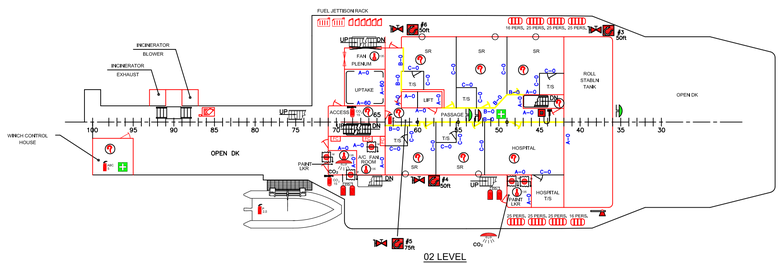

02 LEVEL

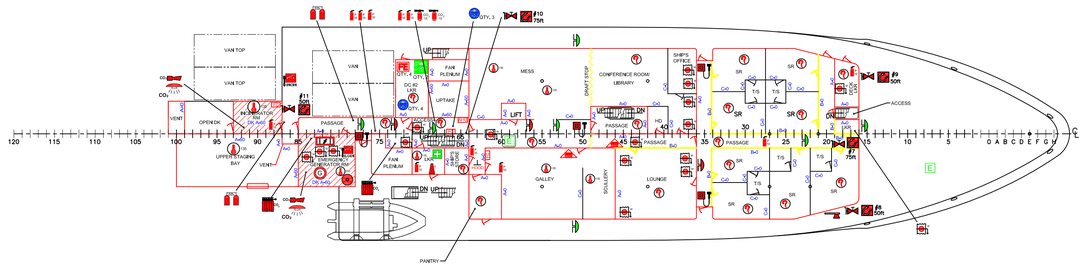

FOCSLE DECK (01 LEVEL)

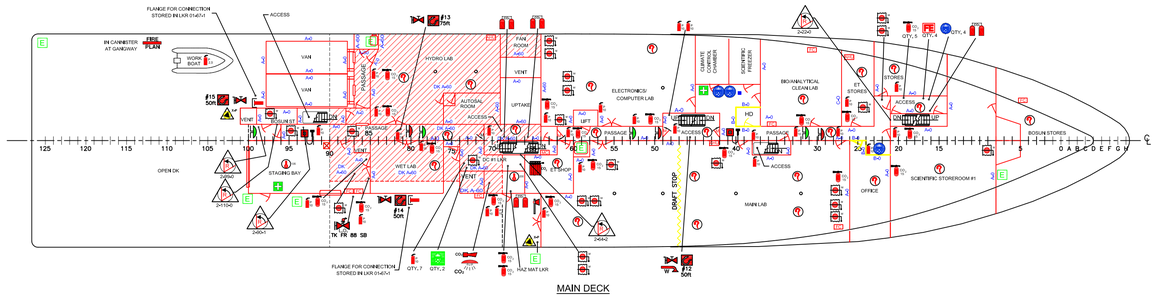

MAIN DECK

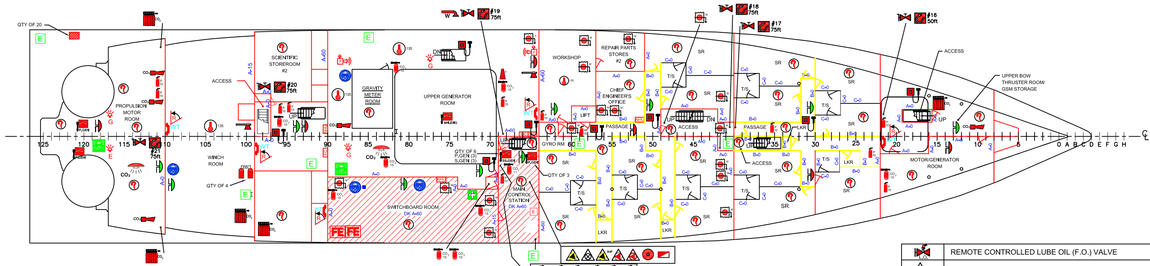

1ST PLATFORM DECK PLAN

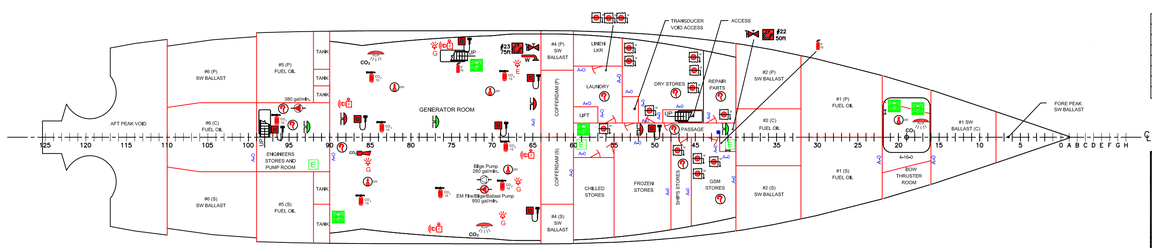

HOLD & TANK TOP PLAN

SYMBOL LIST

SYMBOL	DESCRIPTION
	SPACE COVERED BY CO2
	CO2 BATTERY
	C02 RELEASE STATION
	CO2 HORN
	FIRE EXTINGUISHER, CO2, 15#
	FIRE EXT, CO2 BC 11
	FIRE EXTINGUISHER, DRY CHEM, 10#
	FIRE AXE
	INTL SHORE CONN-FIRE MAIN
	FIRE MAIN WITH FIRE VALVE
	HOSE WITH FIRE NOZZLE
	WATER FOG APPLICATOR
	FIRE ALARM PULL BOX
	FIRE ALARM BELL
	GENERAL ALARM BELL
	GENERAL ALARM SWITCH
	GEN ALARM BEACON
	ENGR ALARM BEACON
	FIRE ALARM SIREN W/STROBE LIGHT
E	ENGR ASSTN NEEDED ALARM PANEL
FE	LOCKER WITH FIREMAN'S OUTFIT
	FIRE ALARM & SMOKE ALARM PANEL
	FOAM NOZZLE W/5 GAL AFFF
	AFFF CONC PAILS (SPARE CHARGES)
	SMOKE DETECTOR
135	THERMAL DETECTOR 135 F *
200	THERMAL DETECTOR 200 F *
	FIRE PUMP
	EMERGENCY FIRE PUMP
	BILGE PUMP
	FIRE PUMP REMOTE CONTROL
	EMERGENCY FIRE PUMP REMOTE CONTROL
	REMOTE VENTILATION SHUTOFF
	EMERGENCY SHUTDOWN, FUEL OIL
	EMERGENCY SHUTDOWN, FO XFER PUMP
	EMERGENCY SHUTDOWN, GAYLORD HOOD
	EMERGENCY SHUTDOWN, SHIP SERV. GENERATOR
	EMERGENCY SHUTDOWN, EMER GENERATOR
	EMERGENCY SHUTDOWN, PROPULSION GENERATOR
	EMERGENCY SHUTDOWN, INCINERATOR
	EMERGENCY GENERATOR
	EMERGENCY SWITCHBOARD
	EMERGENCY ESCAPE BREATHIN DEVICE
	SELF CONTAINED BREATHING APPARATUS
	SCBA SPARE CHARGE
	FIRE DAMPER (AUTOMATIC)
	FIRE DAMPER (MANUAL)
	CLOSING DEVICE FOR VENTILATION
	GASOLINE DRUM STOWAGE (55 GAL)
	GASOLINE STOWAGE FOR 6 GAL GAS TANKS
	REMOTE RELEASE, GAS STOWAGE
	AIR HANDLING UNIT
	FAN CONTROLLER
	PULL BOX, GAYLORD HOOD
	A-CLASS HINGED SELF CLOSING FIRE DOOR
	A-CLASS HINGED FIRE DOOR
	B-CLASS HINGED FIRE DOOR
	FIRE DOOR INDICATOR PANEL
	A-CLASS SLIDING WATERTIGHT FIRE DOOR
	A-CLASS BULKHEAD
	B-CLASS BULKHEAD
E	EMERGENCY ESCAPE
	FIRE CONTROL PLAN
	FIRST AID KIT

	REMOTE CONTROLLED LUBE OIL (F.O.) VALVE
	WATERTIGHT DOOR, REMOTE OPERATOR
	REMOTE OPERATED WATERTIGHT DOOR

REV.	DESCRIPTION	BY	DATE
F			
E	Updated to reflect deletion of AFFF system	WFH	9/07/2016
D	Updated to show 2 ea. EEBD in DC Lockers	GFG	12/12/2008
C	Updated to show new Paint LKR at 02-87-1	JAL	3/29/06
B	UPDATED PER P/E & ABS	BEC	2/9/04
A	Updated as per ABS Ship Check	CAR	7/7/03

REVISIONS

VESSEL CONSTRUCTED IN 1996
AT HALTER MARINE - GULFPORT MS. - HULL #1417
NOAA HULL #R-104

CHARLES A. RAHN
Naval Architect
11531 NW 27th Street
Plantation, FL. 33323
Phone (954) 474-0834
Fax (954) 476-3196
E-mail crahn@att.net

Naval Architects · Marine Engineers

Prepared For:
NOAA
National Oceanic and Atmospheric Administration

PROJECT
R/V RONALD H. BROWN

TITLE
FIRE CONTROL PLAN

DRAWN BY	SCALE	SHEET
C.A.R.	3/32"=1'-0"	1 OF 1
CHECKED BY	DATE	DRAWING NO.
	05/28/03	RB-555-02 E